Conduit:
Interior: Exposed EMT
Exterior: Exposed RGS

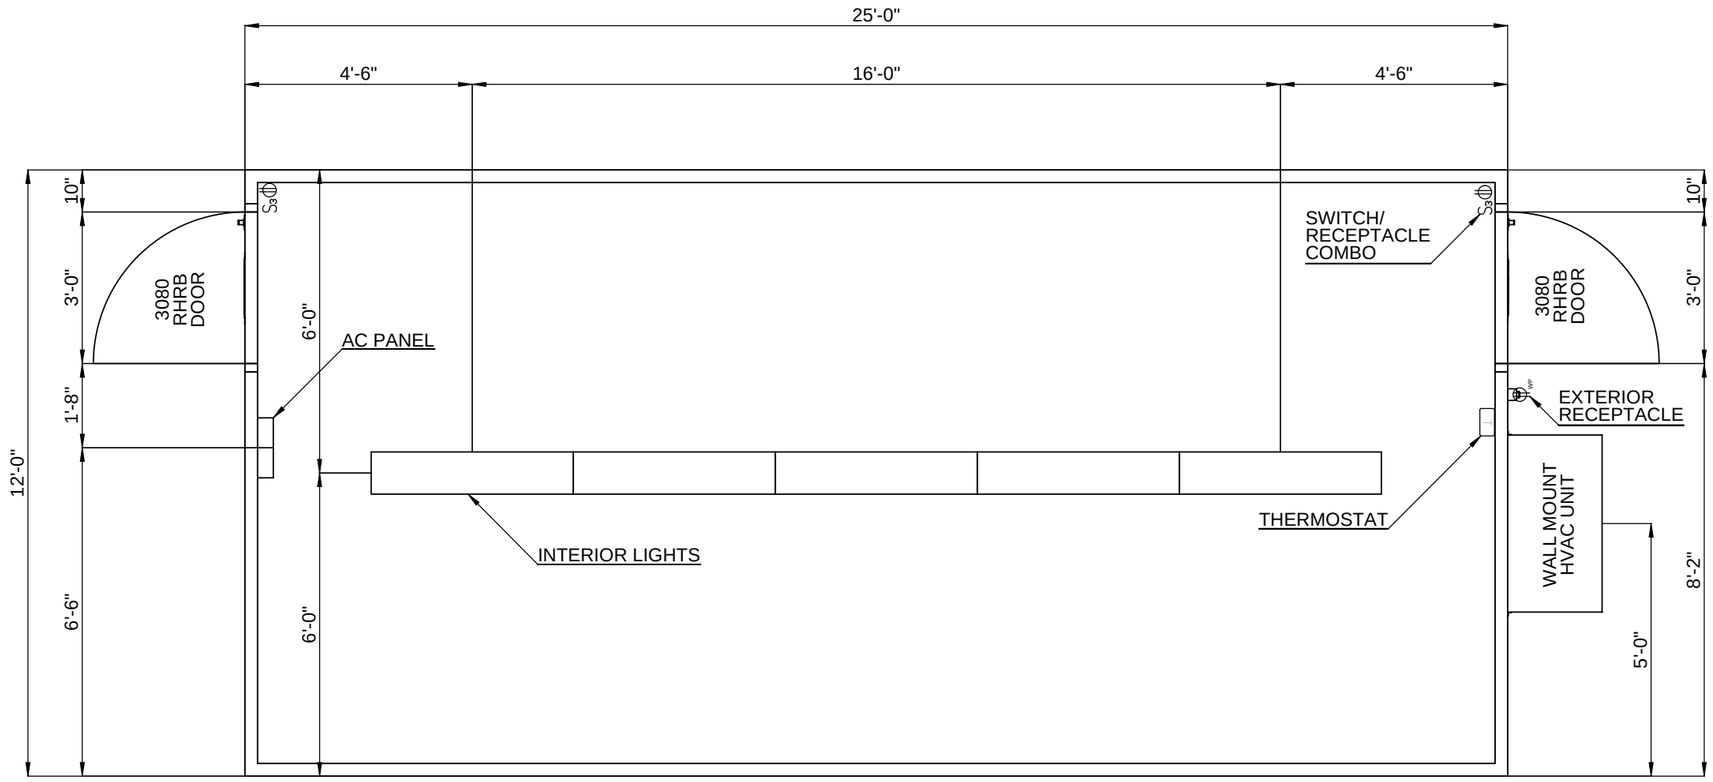

PLAN VIEW

Rev.#	Revision	By	Date:	Rev.#	Revision	By	Date:

lectrus

ENGINEERD TO SPEC. BUILT TO LAST.

1919 Polymer Drive
Chattanooga, TN 37421
Ph: 423 894 9268 F: 423 894 9337

DO NOT SCALE DRAWING

1318 Bammel Road
Houston, TX 77073
Ph: 832 295 1200 F: 832 295 1201

Drawn By: J. Messer
Checked By: -----
Date: 02/27/09
SHEET 1 OF 1

Job Title: 25' X 12' EC-100 EQUIPMENT CENTER
Customer: LECTRUS
Drawing #: 15691-100
Rev. 0