Conduit:
Interior-Exposed EMT
Exterior-Exposed RGS

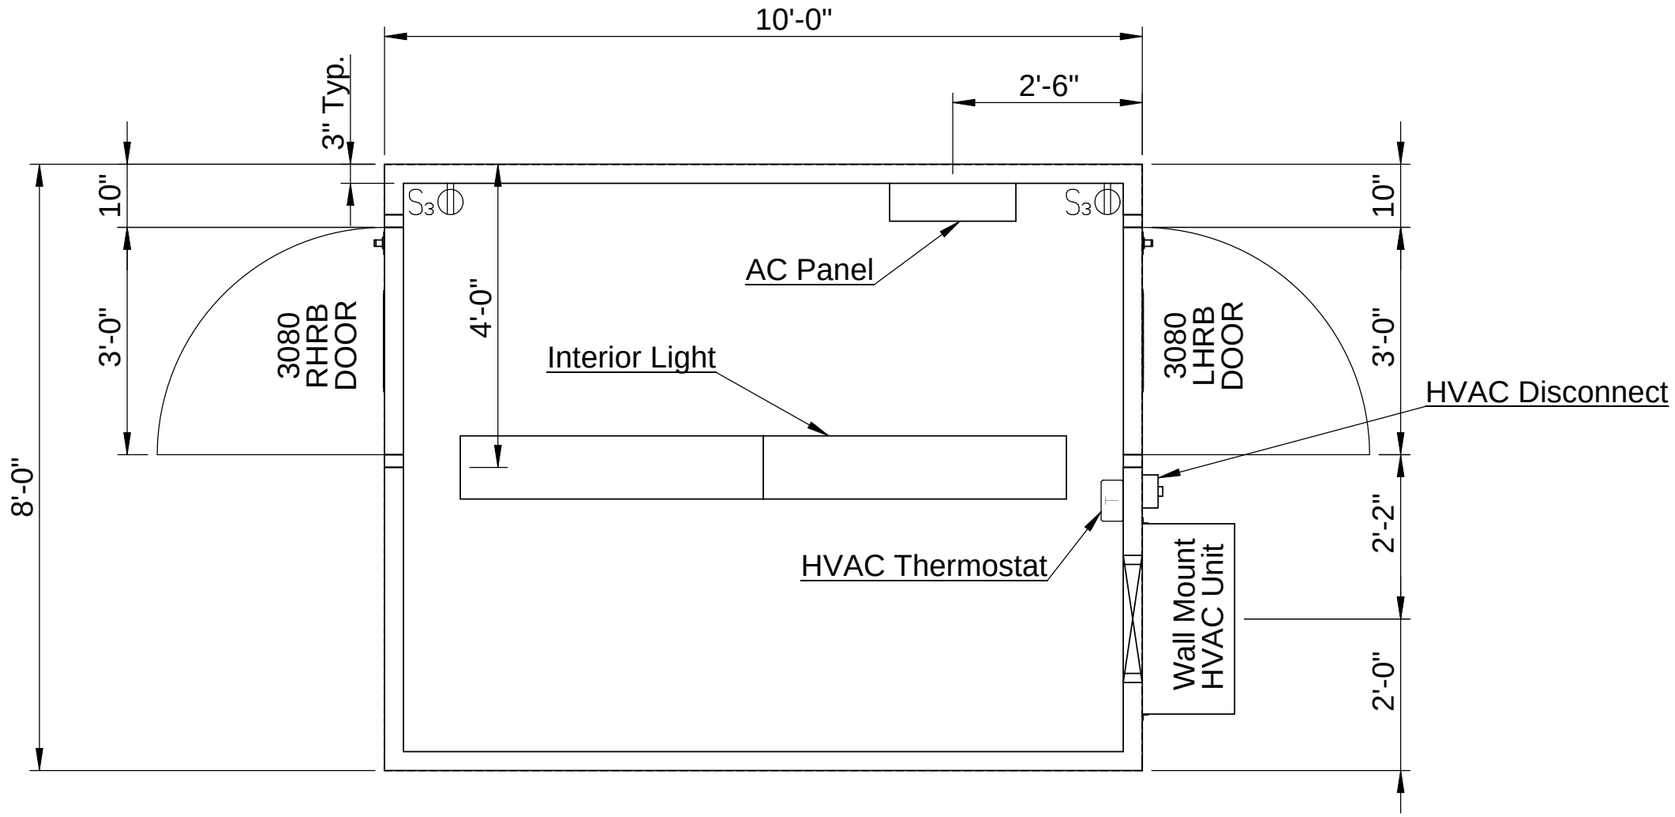

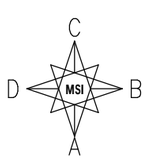

Plan View

Rev.#	Revision	By	Date:	Rev.#	Revision	By	Date:

METAL SYSTEMS
Metal Systems, Inc.
1919 Polymer Drive
Chattanooga, Tennessee 37421
Tel: (423)-894-9268 Fax: (423)-894-9337
Wats: (800)-445-8791

MSI Equipment Centers, Inc.
1318 Bammel Road
Houston, Texas77073
Tel: (832)-295-1200 Fax: (832)-295-1201
Wats: (800)-445-8791

DO NOT SCALE DRAWING

Drawn By: T. Hoffpauir III
Checked By: R. Lovelace
Date: 05/12/08
SHEET 1 OF 1

Job Title: EC-100 Model#: EC10x8
Customer: Metal Systems Inc.
Drawing #: 15196-100
Rev. 0